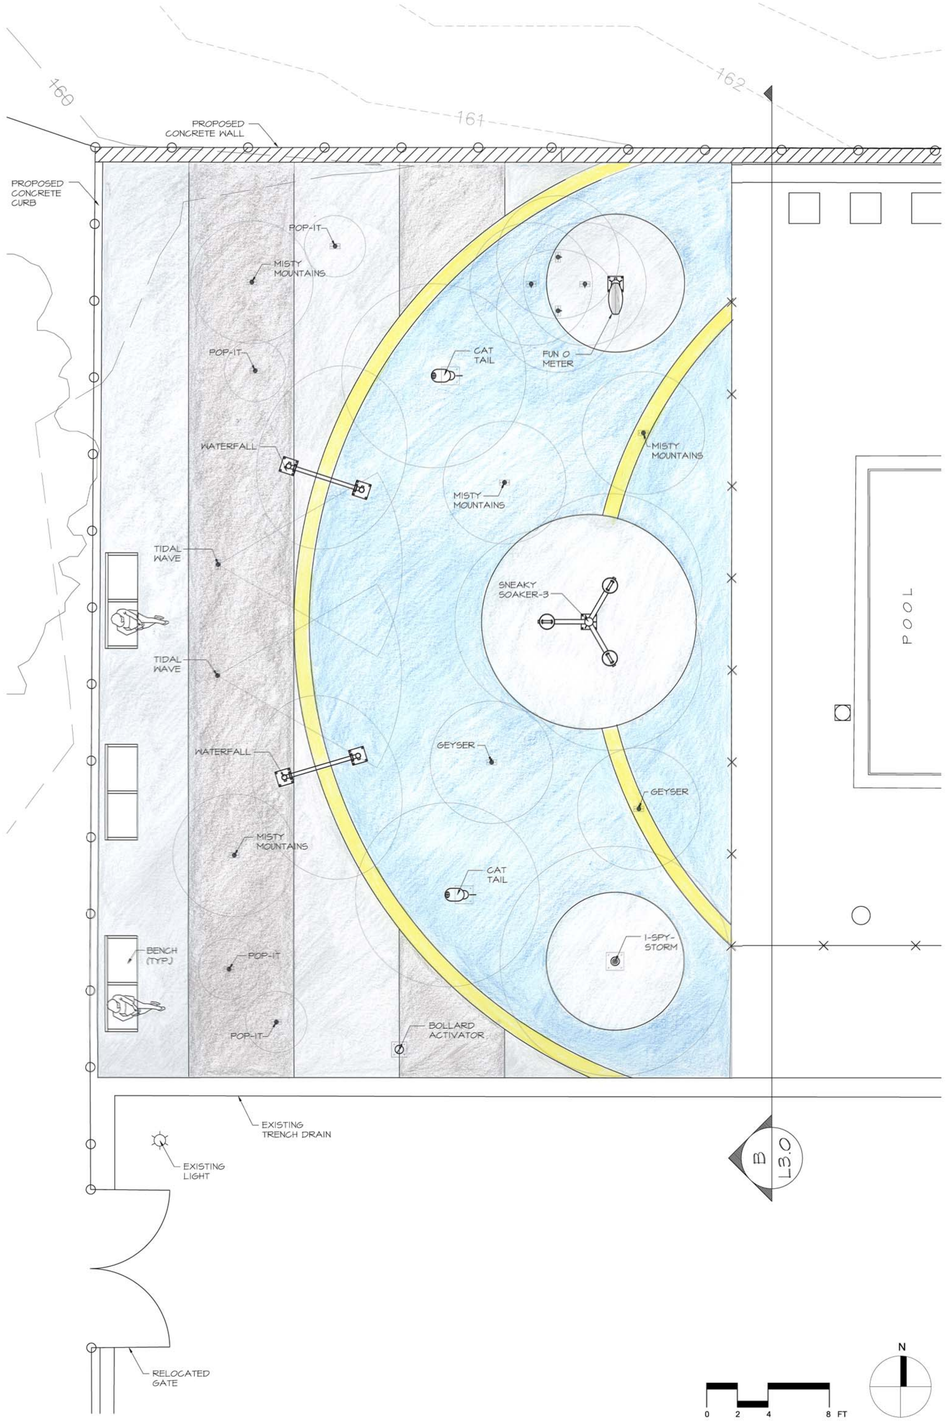

A PLAN
SCALE : 1/4"=1'-0"

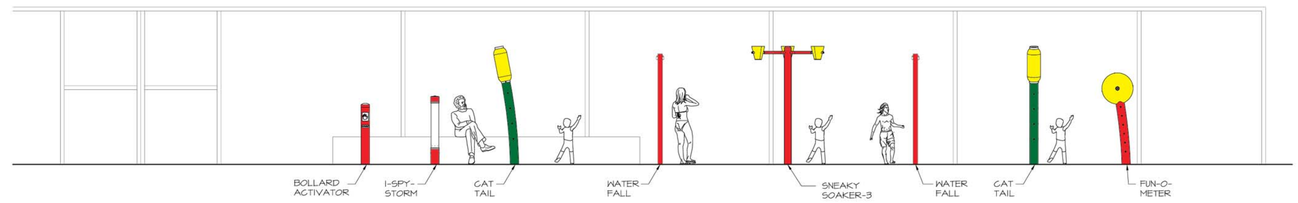

B ELEVATION
SCALE : 1/4"=1'-0"

BOLLARD ACTIVATOR

CAT TAIL

I-SPY- STORM

FUN O METER

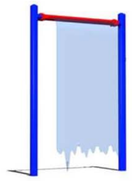
WATERFALL

SNEAKY SOAKER -3

GEYSER

MISTY MOUNTAIN

POP-IT

NOTE: ALL SPRAY FIXTURES TO BE SUPPLIED BY WATERPLAY

C SPRAY FIXTURES
NTS

Progress Print - Not For Construction

NOTE: The base plan is derived from a survey generated by Maddox, Inc. dated October 2005

°leeandassociates, inc.
638 eye street nw washington dc 20001
t: 202.466.6666 f:202.466.4232
www.leeandassociatesinc.com

District of Columbia Parks and Recreation

Upshur Recreation Center
Spray Park
Washington, D.C.

Master Plan - Scheme 3
25 July 2006