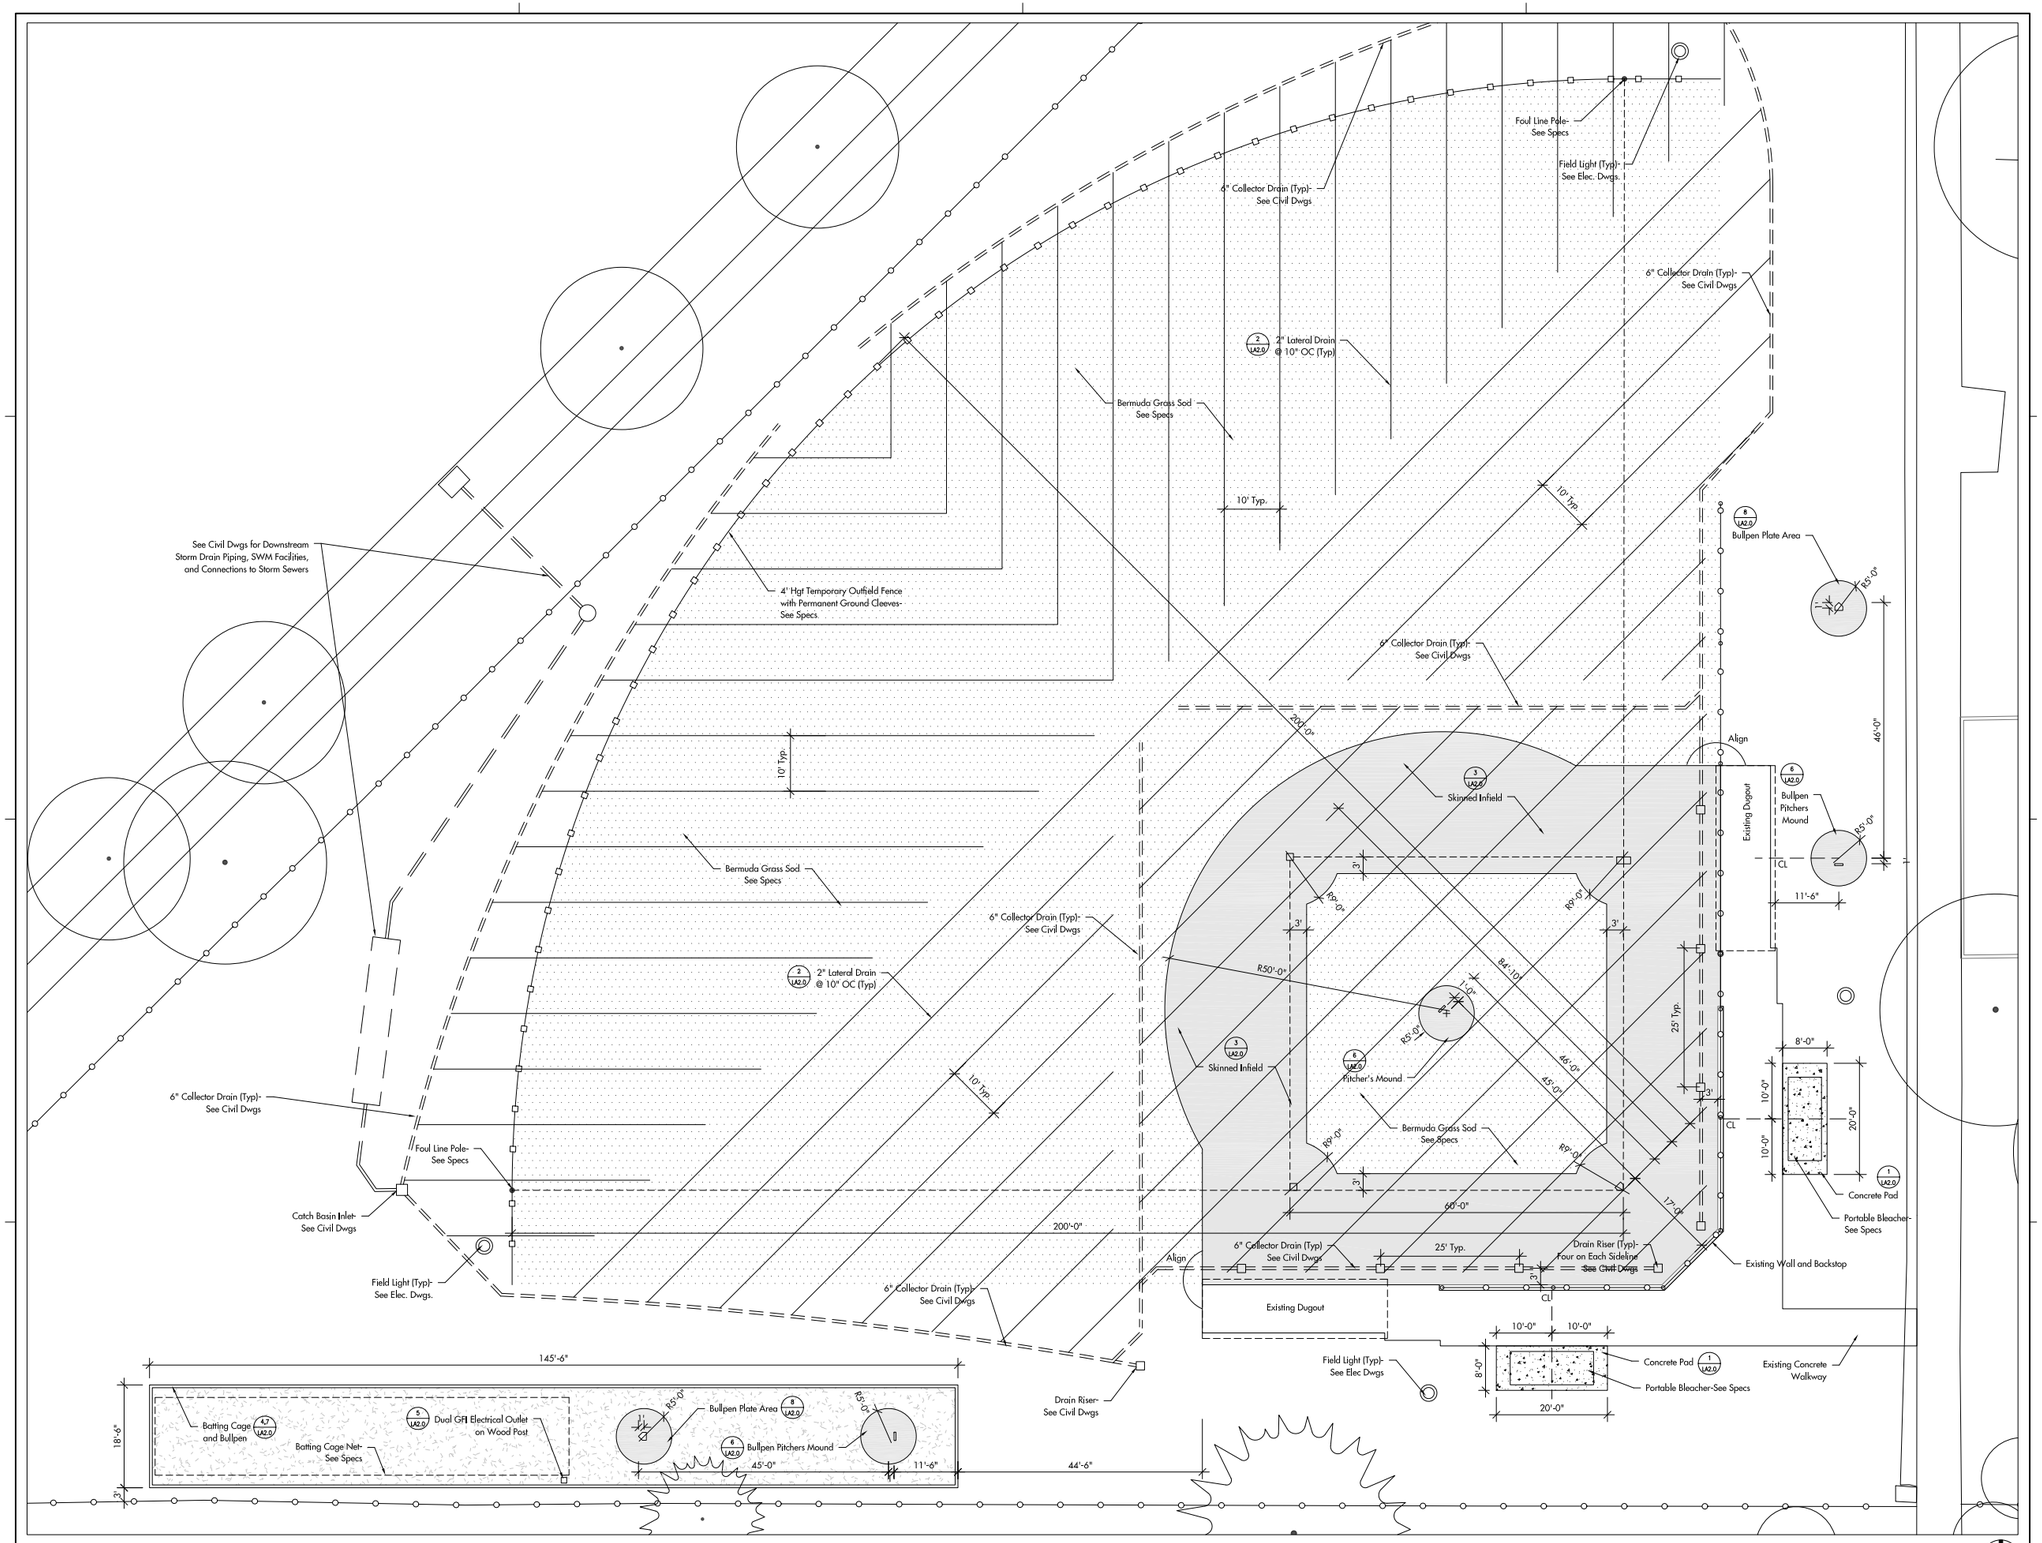

1 BASEBALL FIELD LAYOUT PLAN
SCALE: 1" = 10'-0"

BOWIE - GRIDLEY ARCHITECTS, P.L.L.C.
1010 WISCONSIN AVE, N.W. SUITE 400
WASHINGTON, D.C. 20007
TEL. (202) 337-0888
FAX. (202) 337-2626

S+
BRIAN J. STEPHENSON + CO.
Landscape Architecture
3520 Quesada Street, NW
Washington, DC 20015
202.276.6522

Copyright ©

No.	Issue - Revision	Date
1	Preliminary Design	3.26.10
2	Revised Prelim. Design	3.31.10
3	Revised Prelim. Design	4.07.10
4	Revised Prelim. Design	4.12.10
5	Construction Documents	4.20.10

DC Parks and Recreation

Chevy Chase Recreation Center

BGA #09022.02

Baseball Field Layout Plan

DRW. BY
CHK. BY
SCALE 1" = 10'

LA-1.1