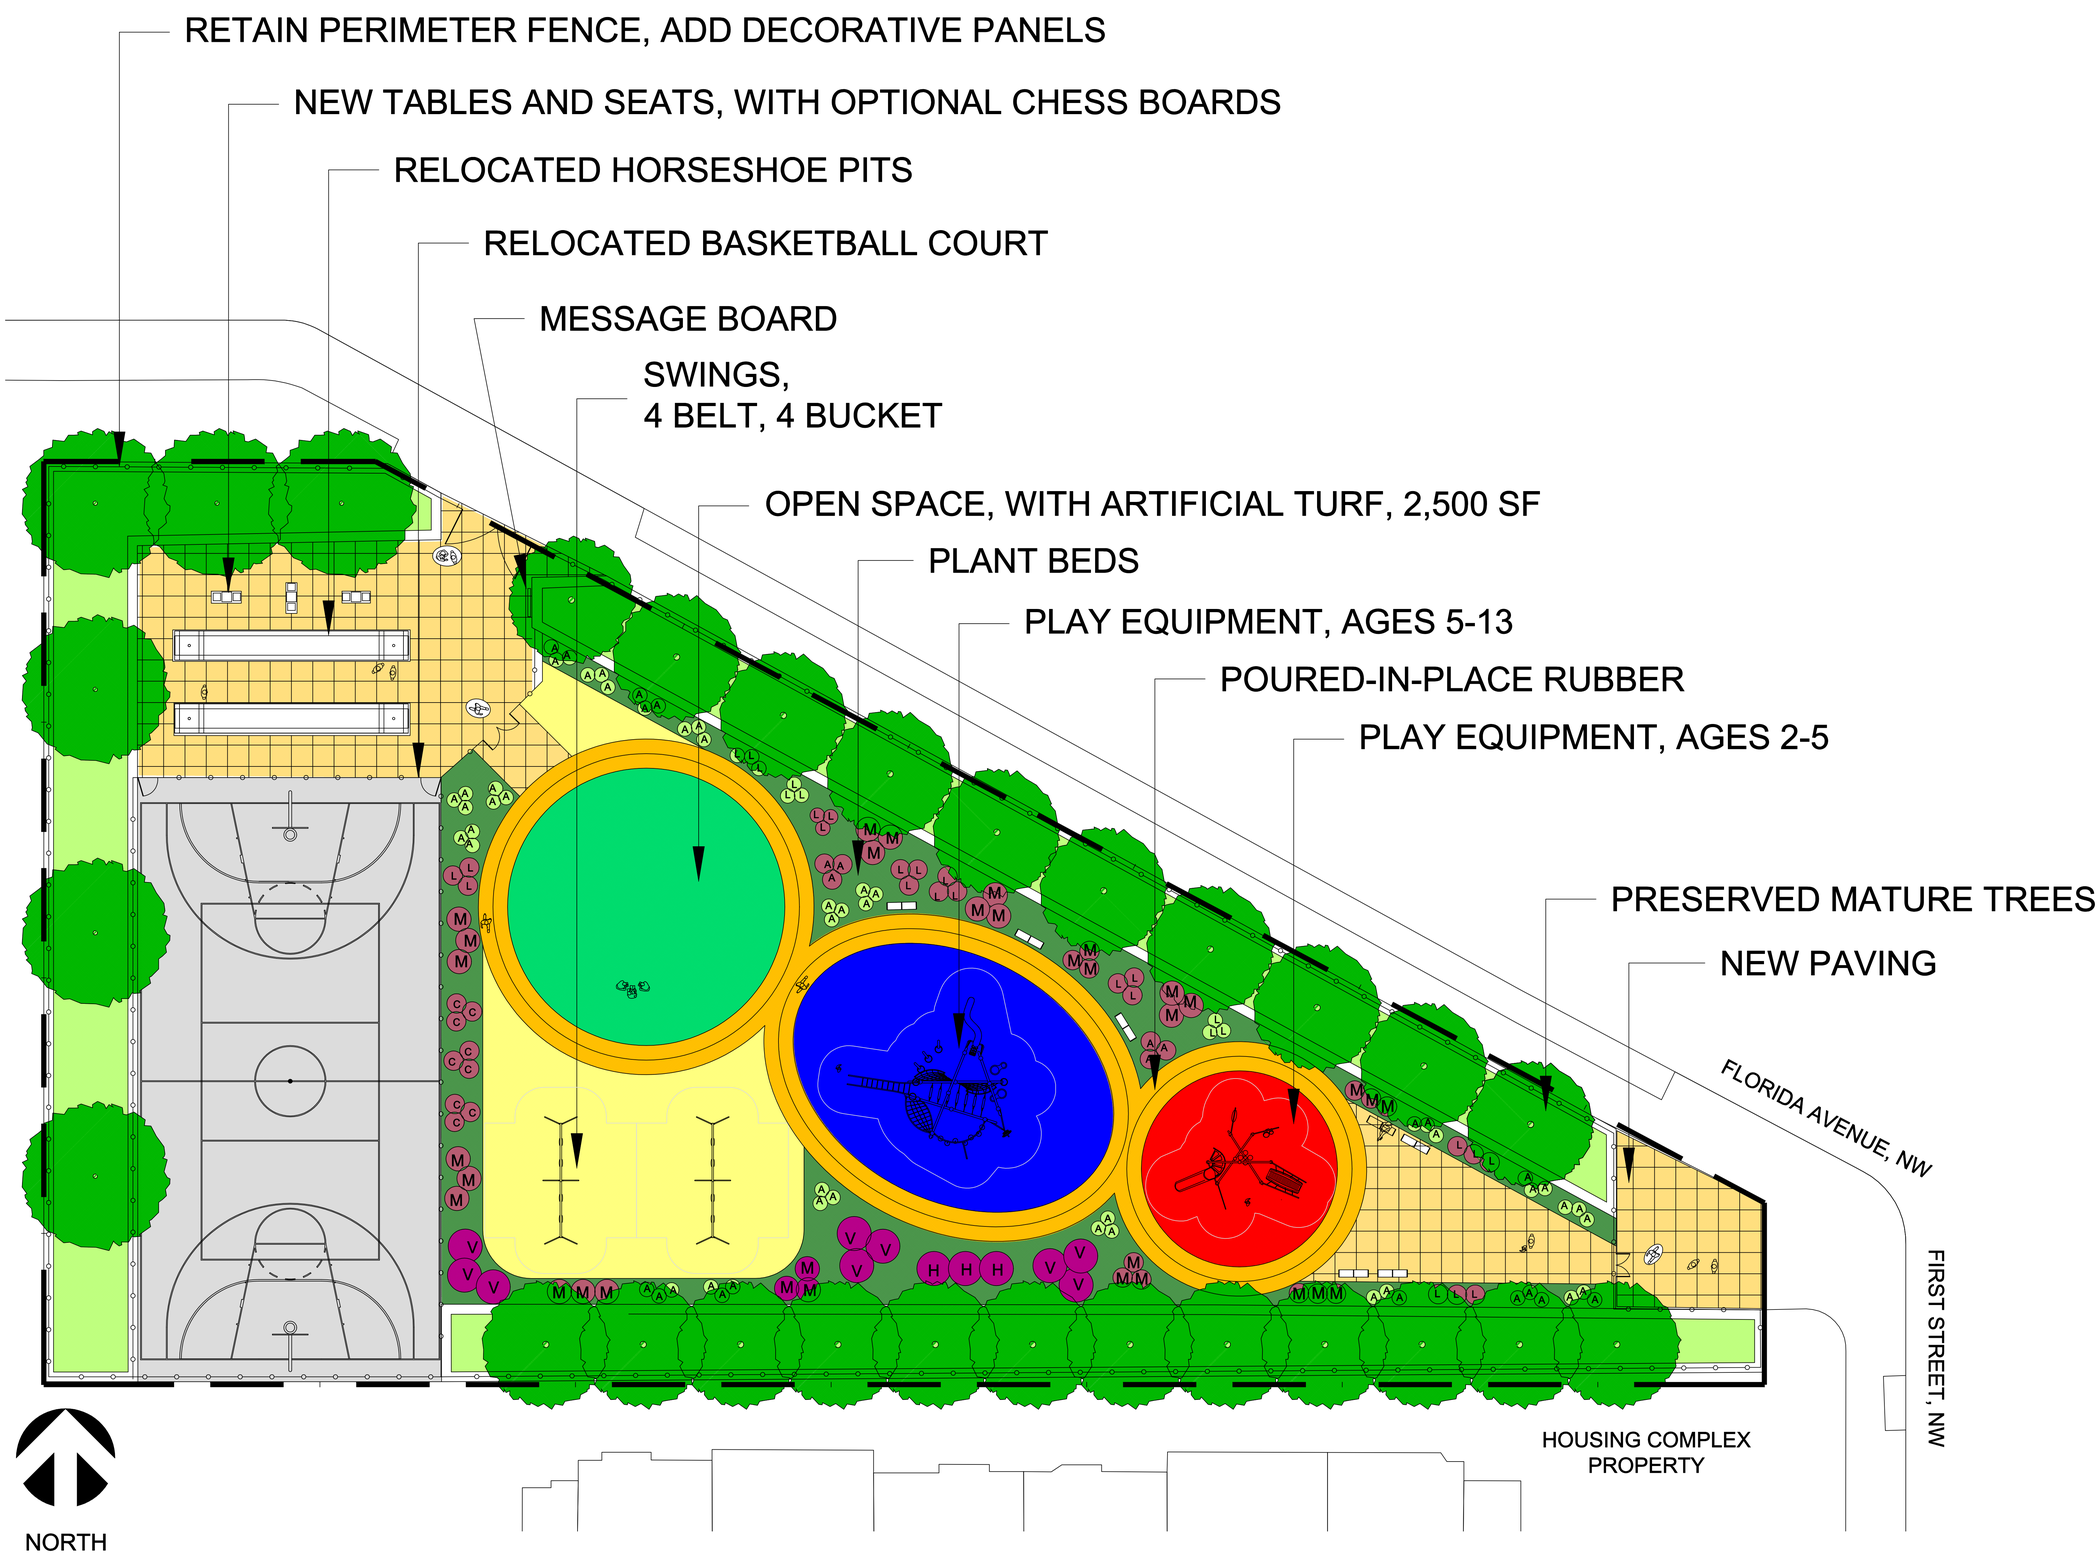

PROPOSED SITE PLAN (1)

SCALE: 1" = 20'-0"

DPR
DC DEPARTMENT OF PARKS AND RECREATION

OWNER:

GOVERNMENT OF THE
DISTRICT OF COLUMBIA

OFFICE OF PUBLIC
EDUCATION FACILITIES
MODERNIZATION

LANDSCAPE ARCHITECT:

THE EDGECOMBE GROUP, INC.
3415 Hamilton Street
Suite 6
Hyattsville, MD 20782

P: 301-864-0042
F: 301-864-1131

CONSULTANTS:

Surveyor / Civil Engineers:

AMT LLC Consulting Engineers and
Land Surveyors
10 G Street, NE, Suite 430
Washington, D.C. 20002

P: 202-289-4545
F: 202-289-5051

AMT, LLC
PROFESSIONAL ENGINEERS & LAND SURVEYORS
10 G STREET, N.E. SUITE 430
WASHINGTON, D.C. 20002
PHONE: (202) 289-4545 FAX: (202) 289-5051

PROJECT:

FLORIDA AVENUE PARK
1ST STREET & FLORIDA AVE., NW
WASHINGTON, D.C. 20001

REVISIONS

No.	Date	Drawing Issue	By	Check

DATE: JULY 7, 2011

DRAWN BY: W.L. CHECKED BY:

EGI JOB NO: X

SHEET TITLE:

SITE PLAN

PHASE:
CFA SUBMISSION

SHEET NO.: