# GUY MASON RECREATION CENTER & PARK - Program Development Meeting

*District of Columbia*

AUGUST 13, 2008

Prepared By: SLATER Associates, Inc.

SORG
ARCHITECTS

CONCEPTUAL PROGRAMMING - OPTION 1

SCALE: 1'=20'-0"

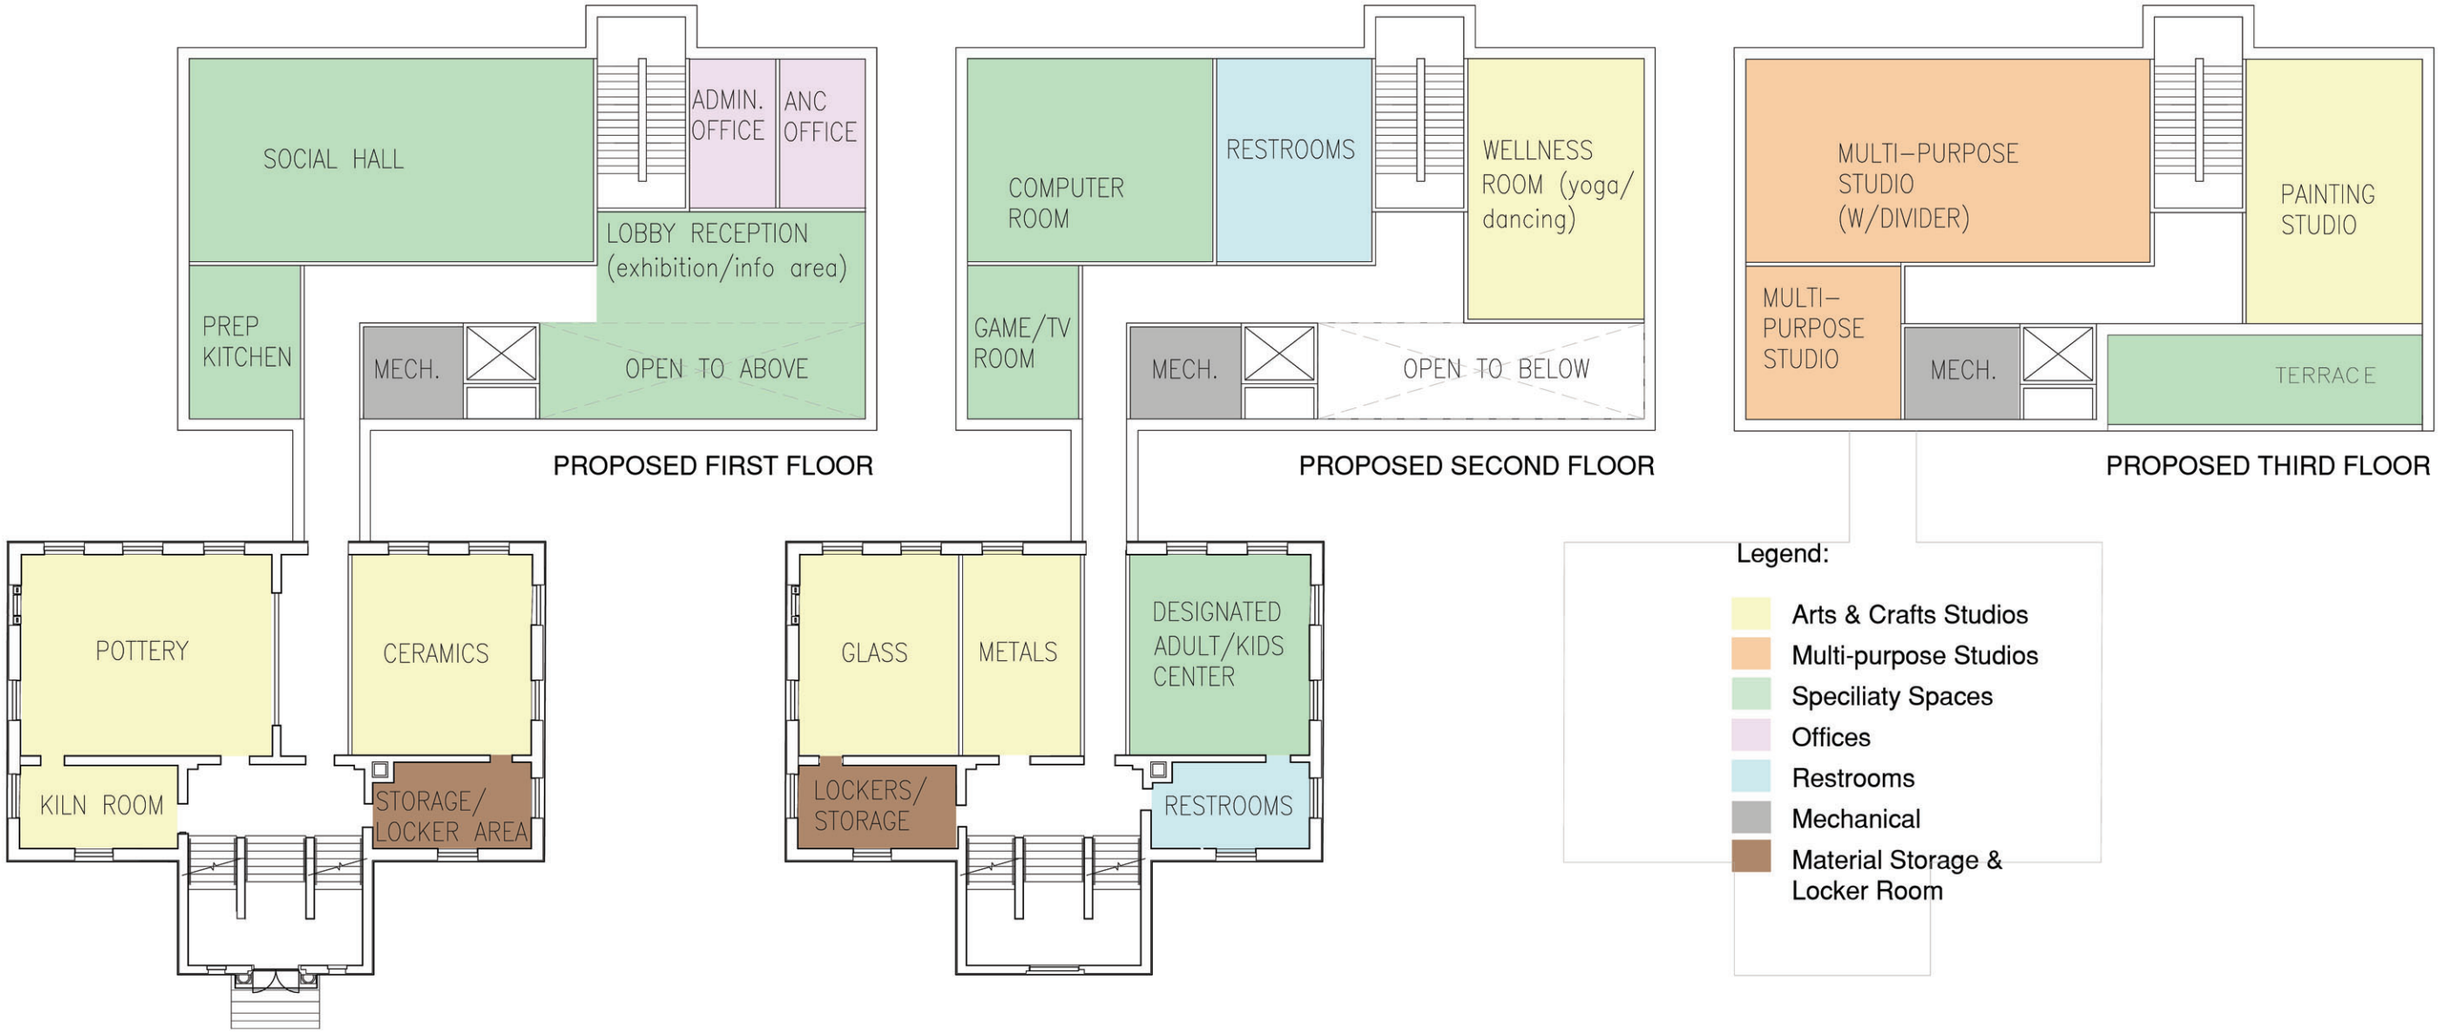


SORG
ARCHITECTS

NORTH ADDITION
SCALE: 1/8" =1'-0"