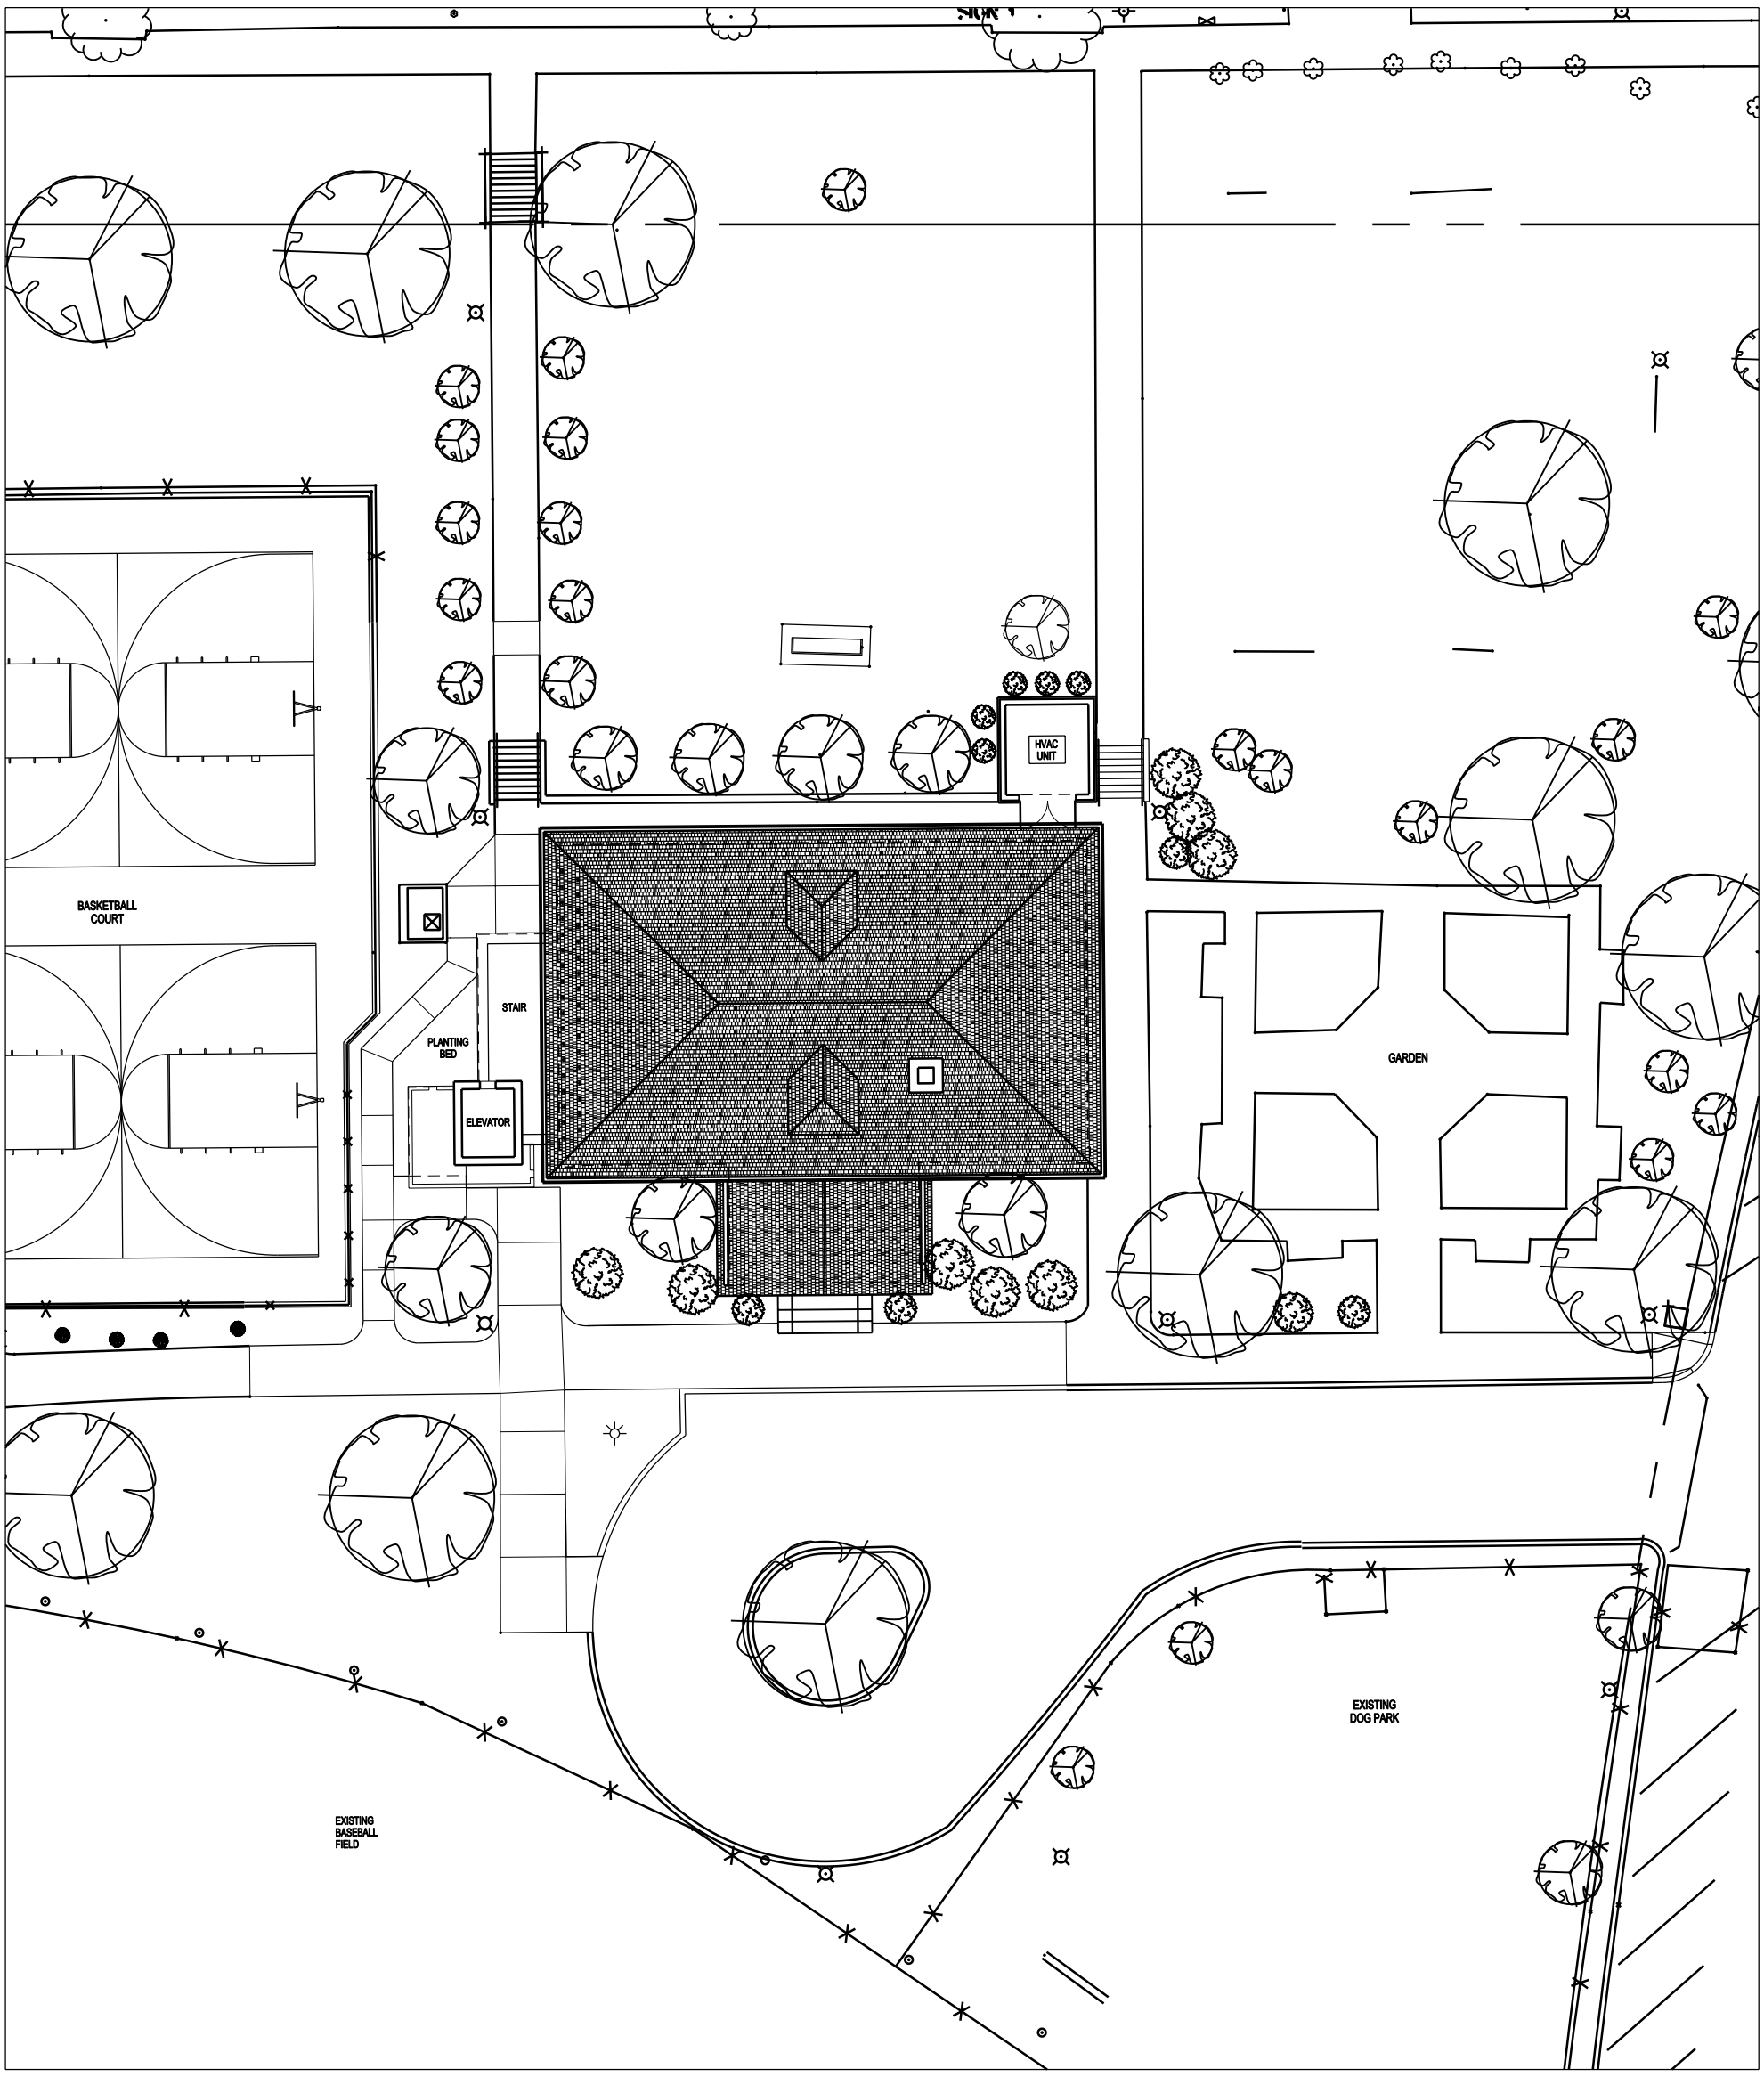

DPR
DC DEPARTMENT OF PARKS AND RECREATION

ADRIAN M. FENTY, MAYOR
District of Columbia

Guy Mason Recreation Center

Washington, DC

Proposed Site Plan

May 25, 2010
Scale: 1/8" = 1'-0"

Bowie Gridley Architects

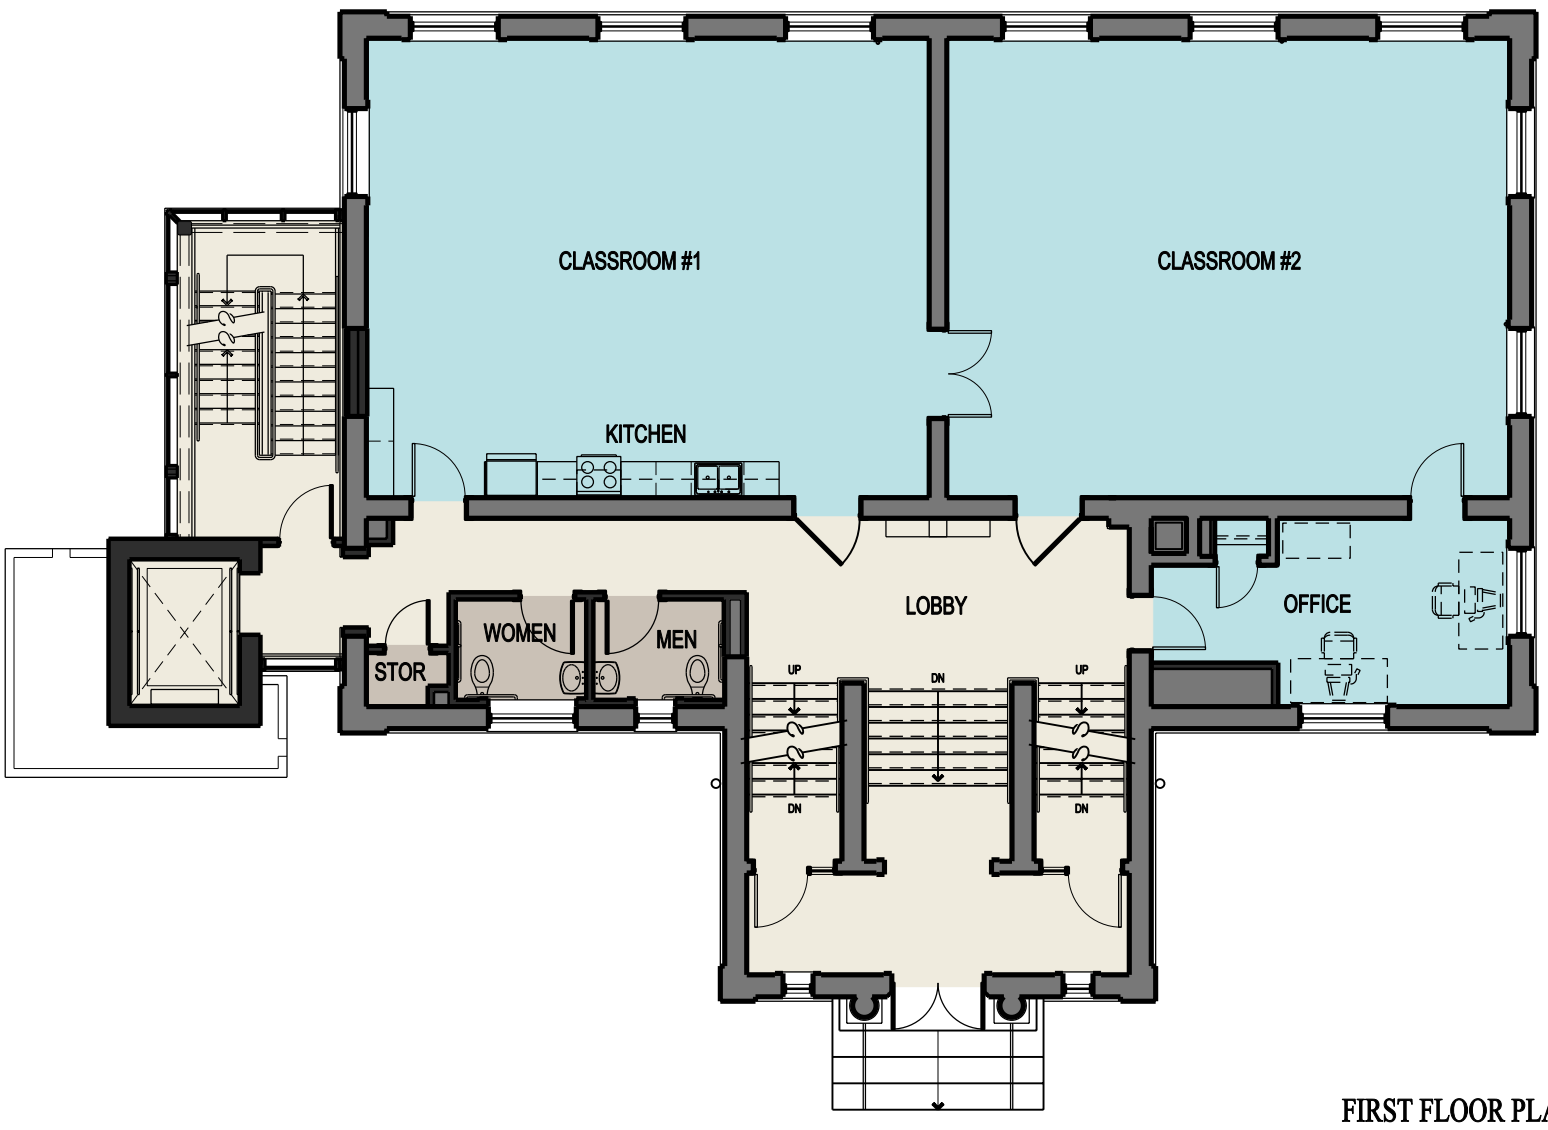

FIRST FLOOR PLAN

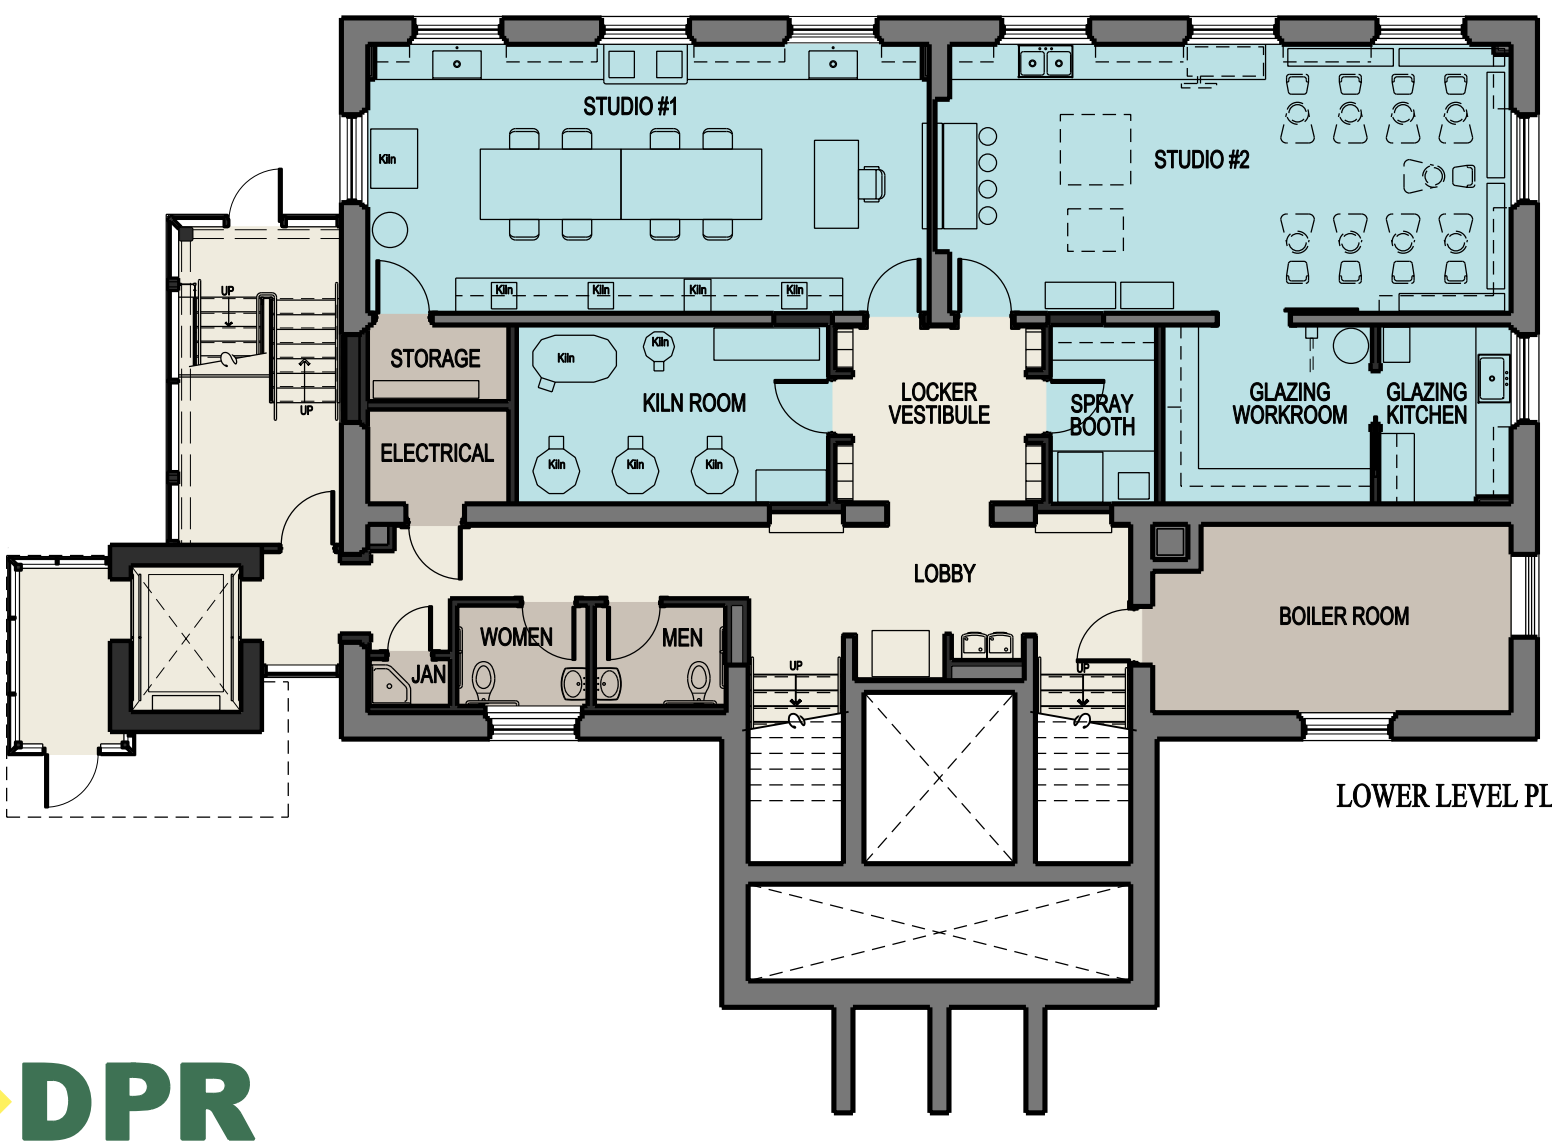

LOWER LEVEL PLAN

DPR
DC DEPARTMENT OF PARKS AND RECREATION

ADRIAN M. FENTY, MAYOR
District of Columbia

Guy Mason Recreation Center

Washington, DC

Proposed Building Plans

May 25, 2010
Scale: 1/4" = 1'-0"

Bowie Gridley Architects

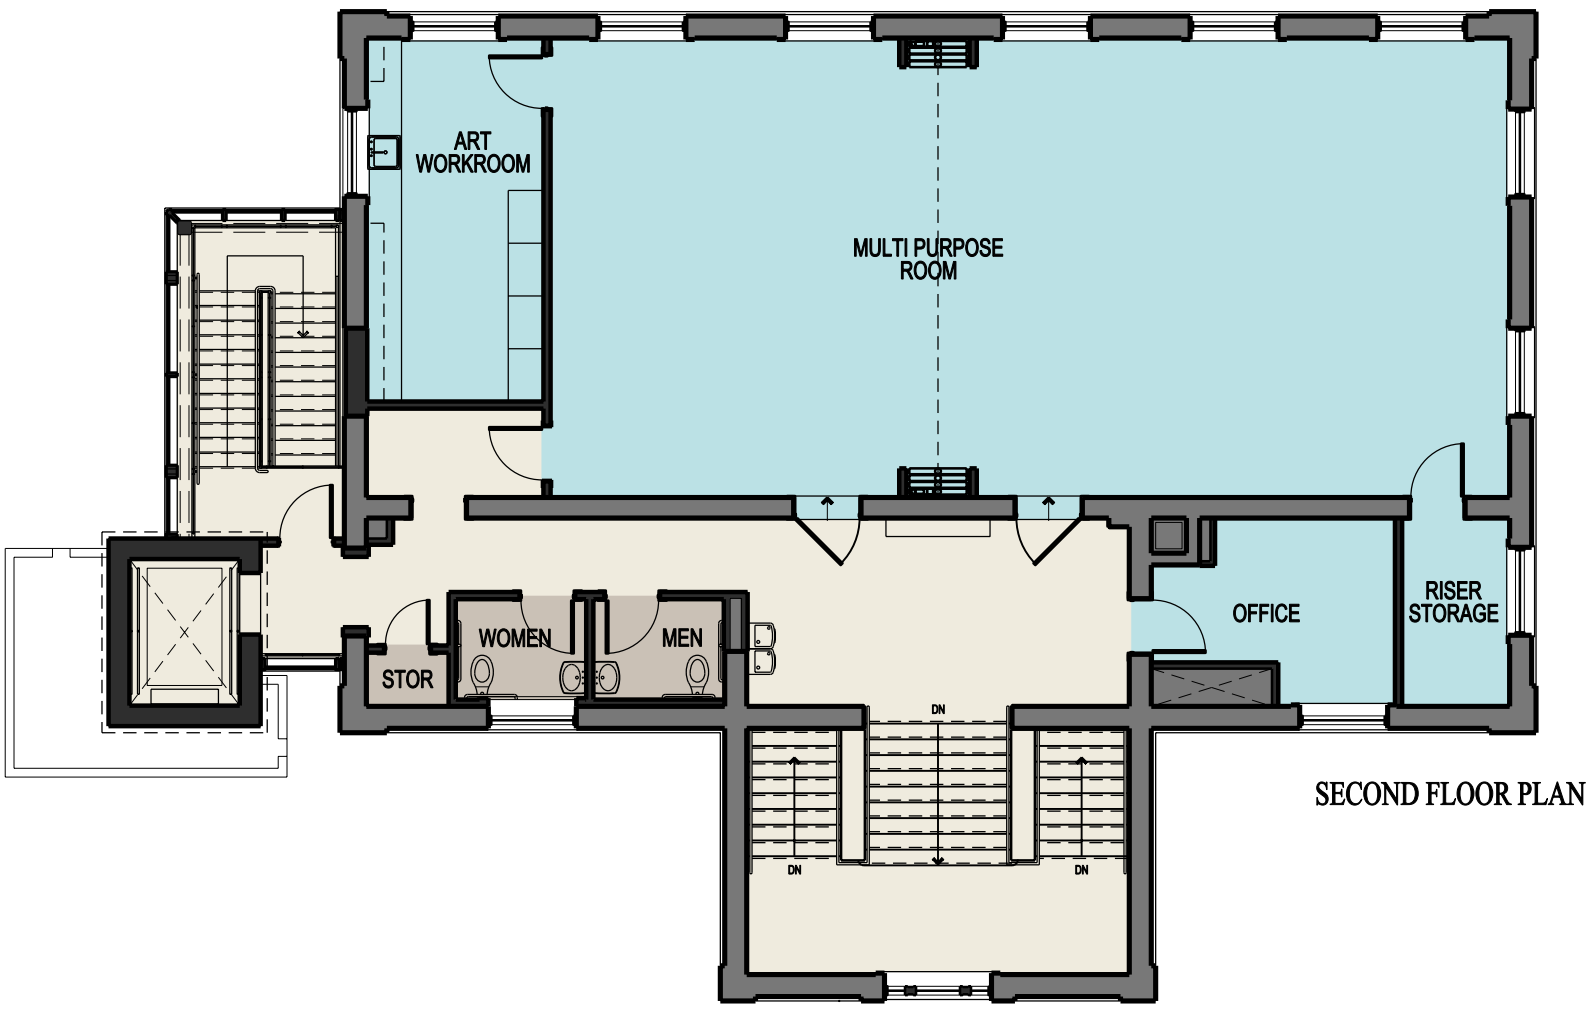

SECOND FLOOR PLAN

DPR
DC DEPARTMENT OF PARKS AND RECREATION

ADRIAN M. FENTY, MAYOR
District of Columbia

Guy Mason Recreation Center

Washington, DC

Proposed
Building Plans

May 25, 2010
Scale: 1/4" = 1'-0"

Bowie Gridley
Architects

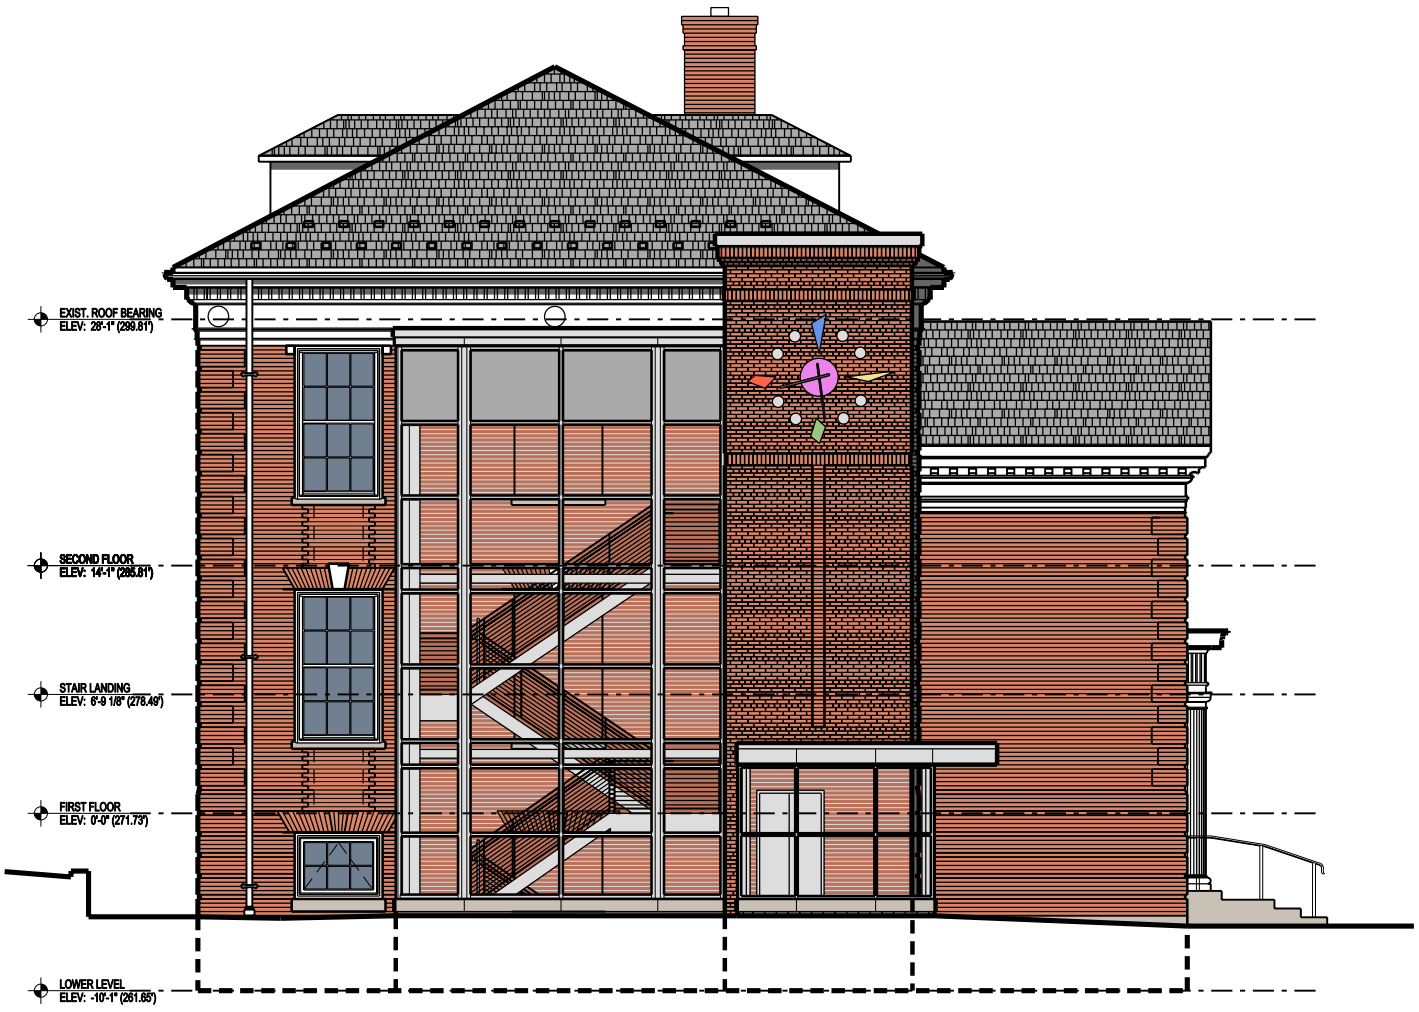

WEST ELEVATION

NORTH ELEVATION

DPR
DC DEPARTMENT OF PARKS AND RECREATION

ADRIAN M. FENTY, MAYOR
District of Columbia

Guy Mason Recreation Center

Washington, DC

Proposed Elevations

May 25, 2010
Scale: 1/4" = 1'-0"

Bowie Gridley Architects

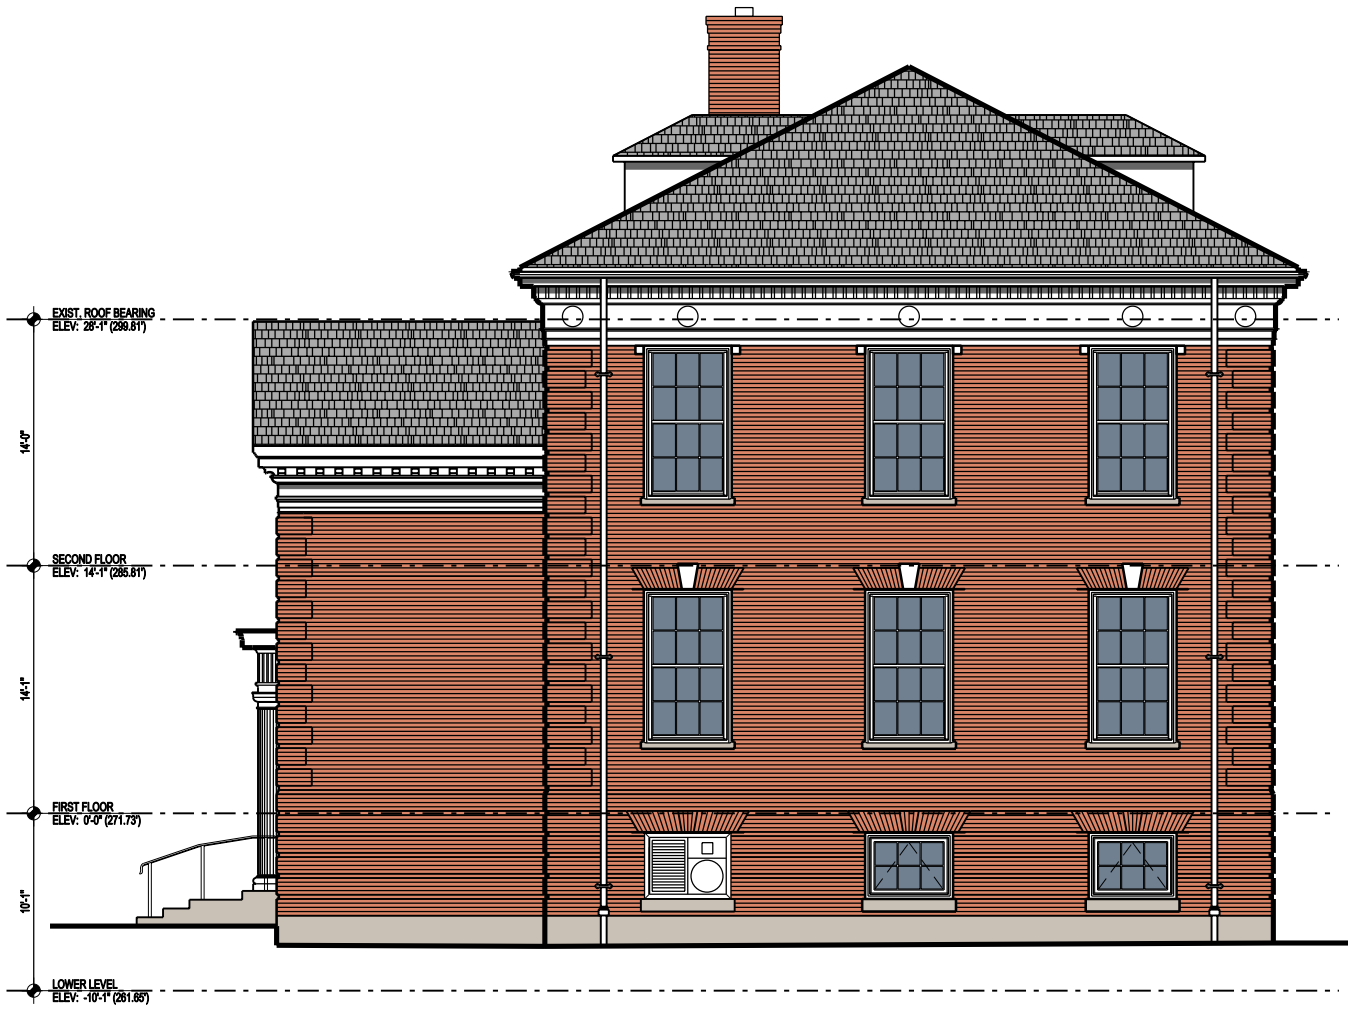

EAST ELEVATION

SOUTH ELEVATION

DPR
DC DEPARTMENT OF PARKS AND RECREATION

ADRIAN M. FENTY, MAYOR
District of Columbia

Guy Mason Recreation Center

Washington, DC

Proposed Elevations

May 25, 2010
Scale: 1/4" = 1'-0"

Bowie Gridley Architects