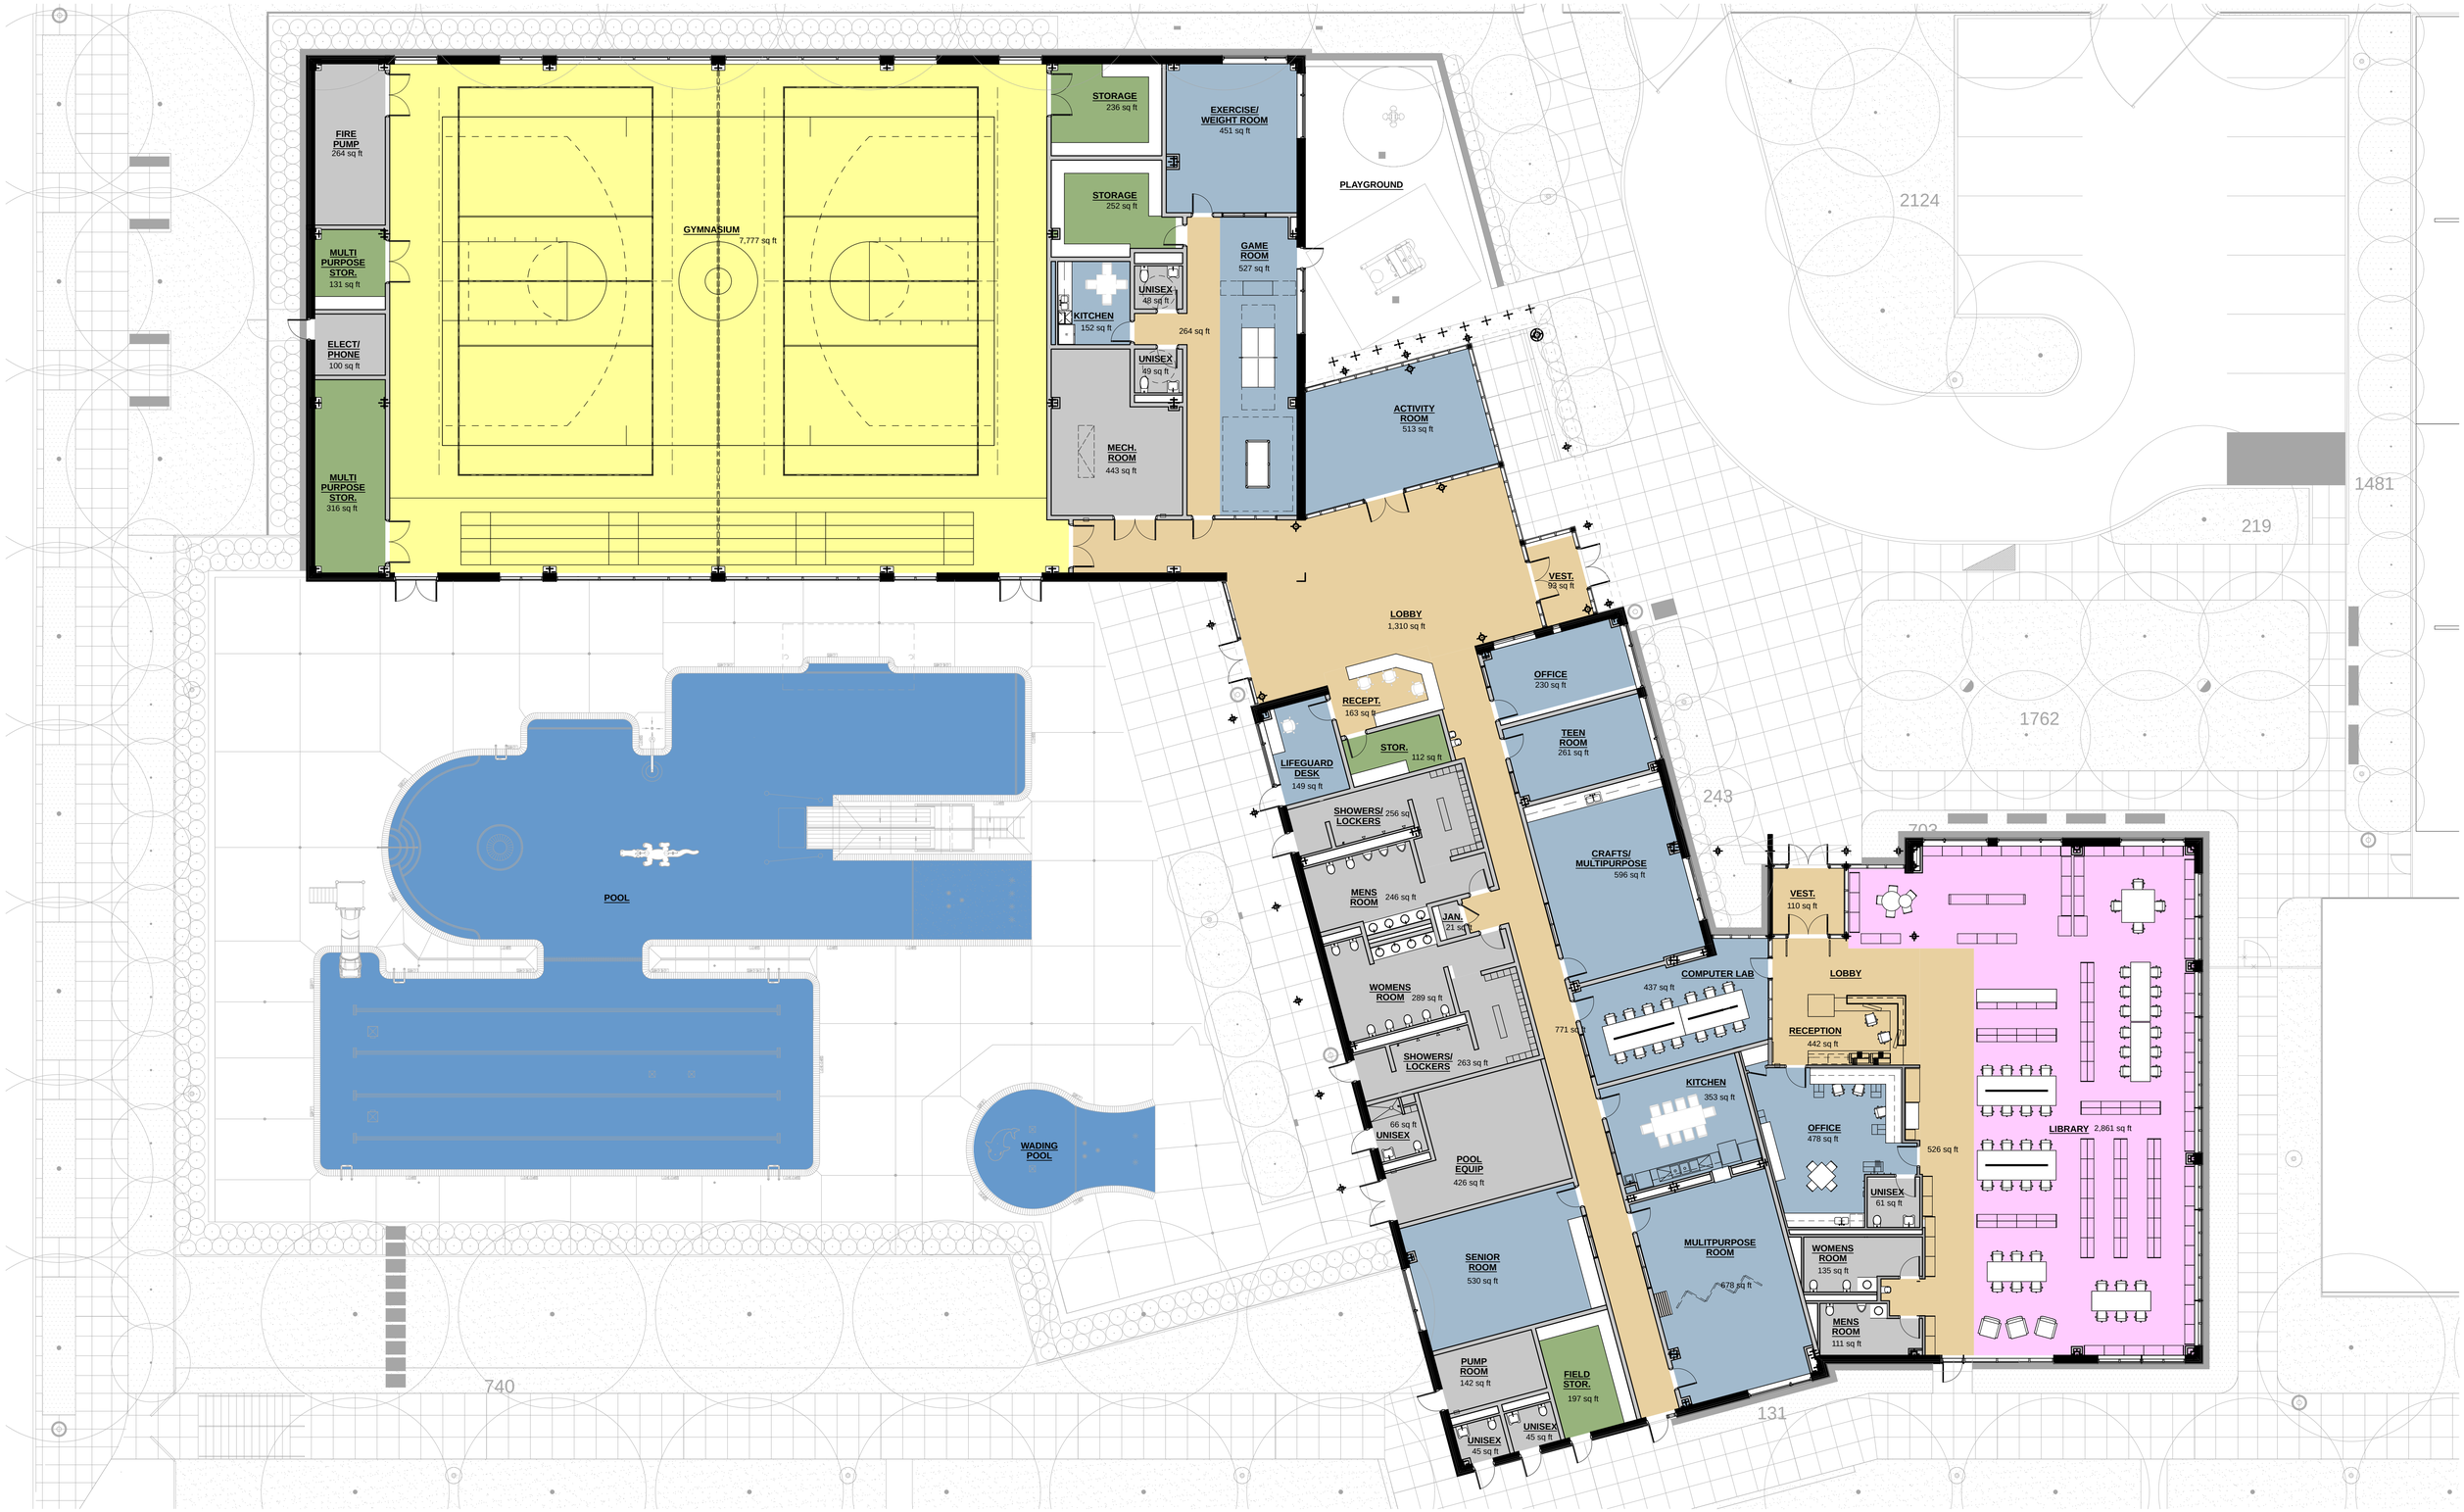

CORE architecture | design

1010 wisconsin avenue, nw
suite 405
washington, dc 20007

T 202.466.6116
F 202.466.6235
www.coredc.com

DPR
DC DEPARTMENT OF PARKS AND RECREATION

Rosedale Community Center & Library

Presentation Plan

Project Number 09023.00
Printed 1/12/11